



Eagle Point City Road, London
London



Eagle Point City Road, London

Luxurious 2-bed apartment in prime city location with premium amenities. Modern design, fully furnished, video entry, pool, gym, concierge, parking. Ideal for urban living at its finest. Council Tax band: F


Tenure: Leasehold

EPC Energy Efficiency Rating: B

EPC Environmental Impact Rating: B

- Fully Furnished
- Video Entry
- Shops and amenities nearby
- Gym
- Swimming Pool
- En suite
- Concierge



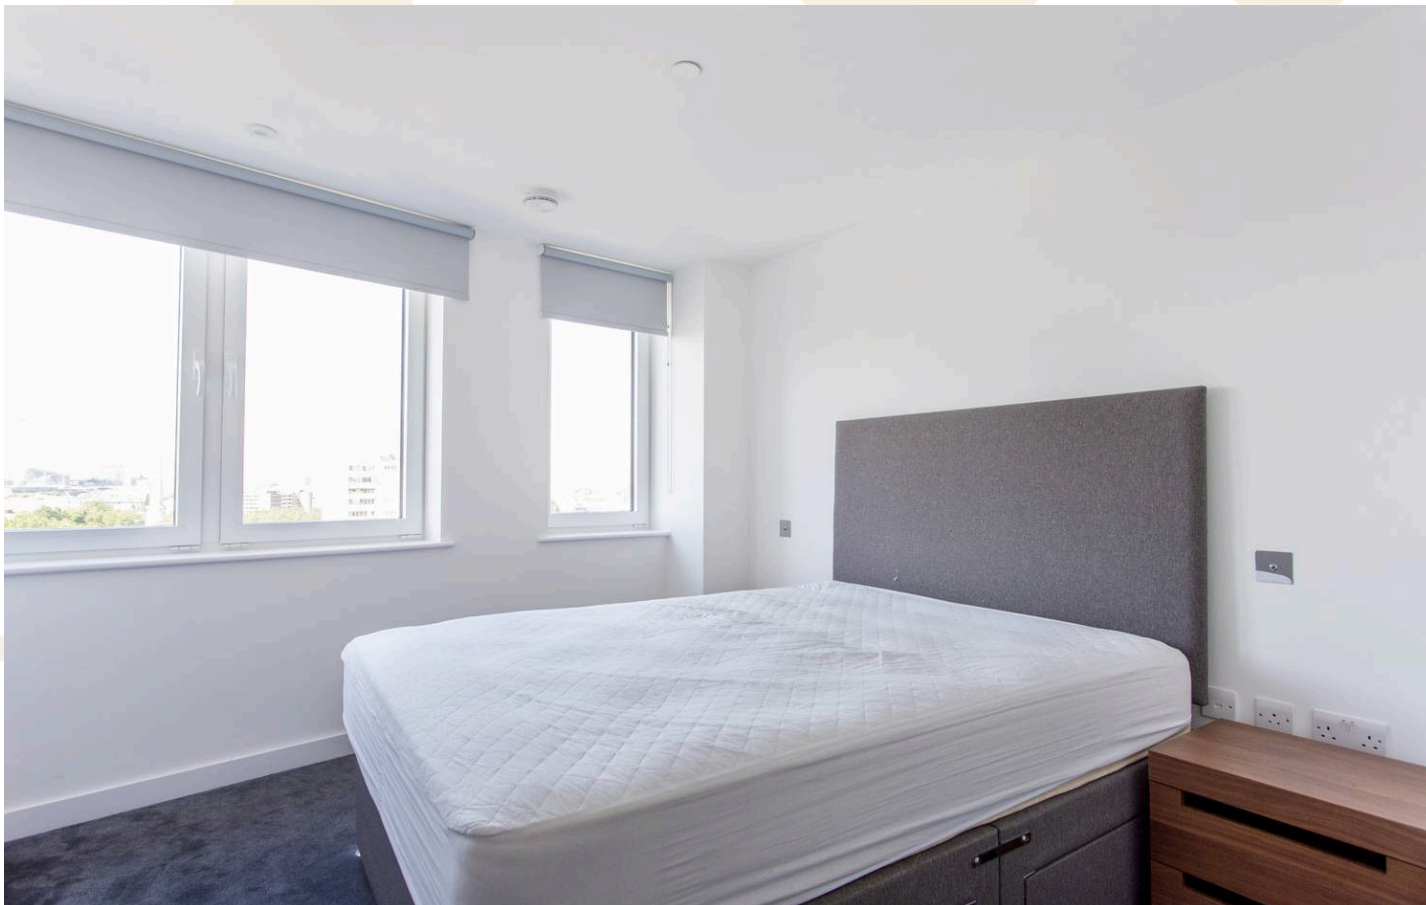

Reception

30' 1" x 13' 10" (9.16m x 4.21m)

Kitchen

7' 10" x 6' 2" (2.40m x 1.88m)

Bedroom



14' 6" x 9' 7" (4.41m x 2.93m)

Bedroom

13' 1" x 9' 7" (4.00m x 2.91m)

En-suite

Bathroom

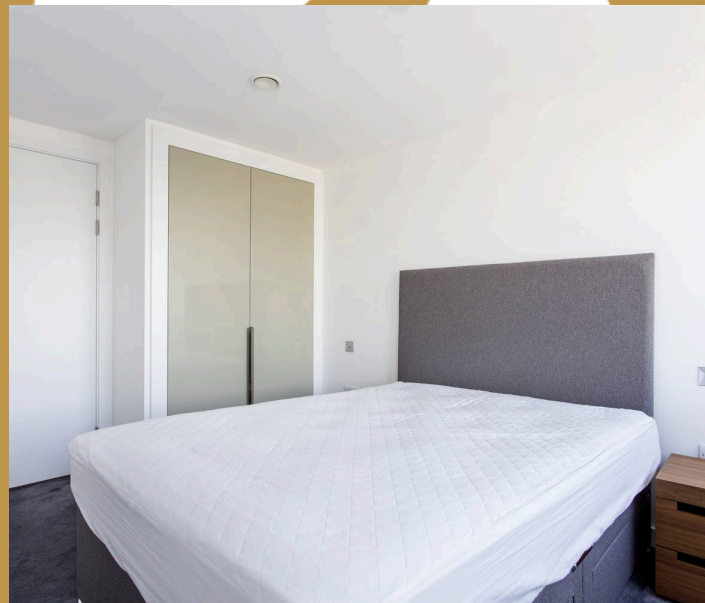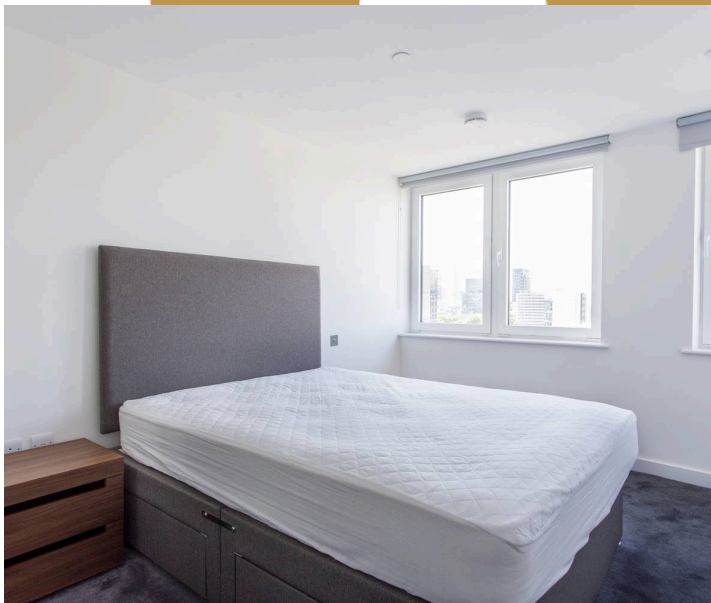


M



Eagle Point

Approximate Gross Internal Area
83.5 sq m / 899 sq ft

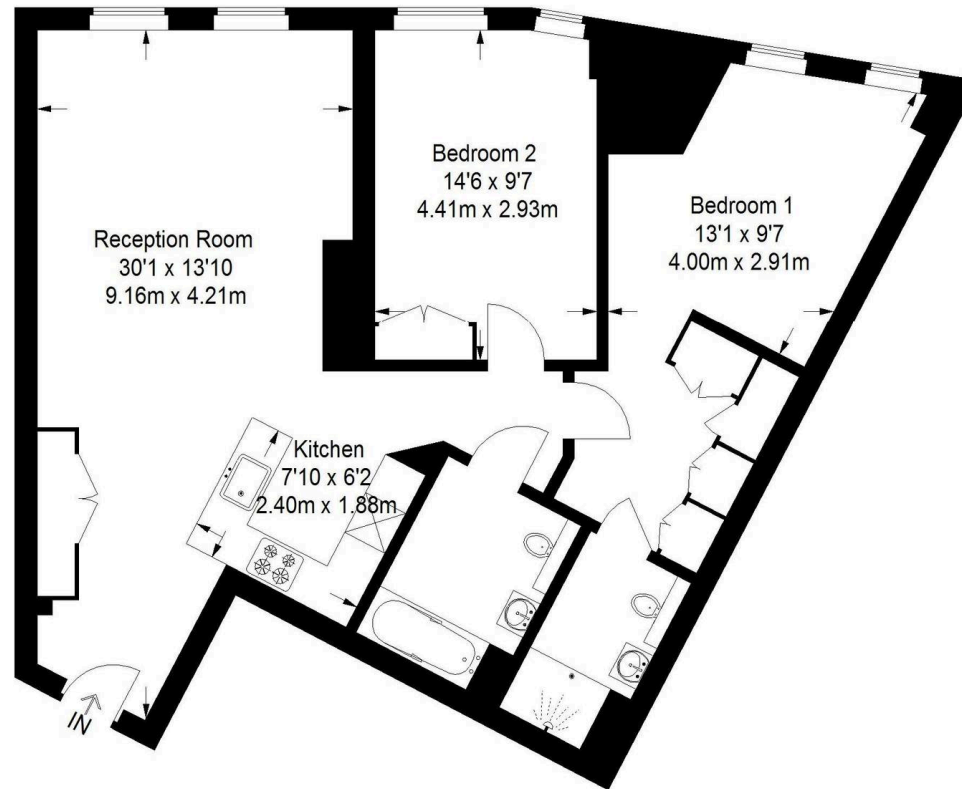

Fourteenth Floor
83.5 sq m / 899 sq ft

Illustration for identification purposes only, measurements are approximate,
not to scale. FloorplansUsketch.com © 2017 (ID355248)



Austin Homes

Studio 36 Regus, 167 City Road, London – EC1Y 1AW

0207 981 2586 • info@austinhomes.london • austinhomes.london

AUSTIN
HOMES